


June 8th

Approved 6-8-26

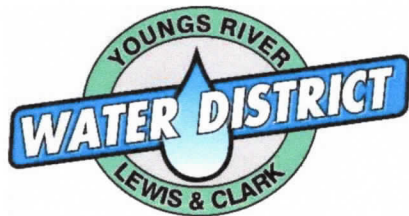

New Water Service Application

Owner Name Palmberg Dev. + Const^{LCC} Phone # 503-791-1603
Address PO Box 123 - Astoria Email jwpalmberg@yahoo.com
New Service Address 89223 L+C Rd.
Date 6-2-26 Construction / Build Date June 2026

☒ New Construction

☐ Barn/Pasture

☐ Commercial/Industrial

☐ Existing Structure

Give Description Single Family House and ~~ADU~~.
Service line from meter to house is
approx ~ 1100 ft. To add separate ADU meter at
later time.

Contractor Name Jason Palmberg Phone 503-791-1603

- Attach a plans or drawing of proposed building
- New service must be approved by the Board at a regular Board Meeting
- An SDC cost of \$5306 must be paid before service will be installed. Parts and labor will be billed separately
- Meters must be set in public right-of-way or other area which the District has a recorded easement


terminated, the Board may, by appropriate action, determine that the property owner has abandoned interest in the meter and direct the Superintendent to remove the meter.

01.01.252 Notice of Removal

Except in an emergency situation, no final action of an abandoned new/existing service shall be taken without first giving ten (10) days written notice to the property owner(s) involved at the address for such property as shown on the records of the District. The notice may either be mailed by first class mail, or posted at the property upon with the meter is located.

The undersigned verifies that the undersigned is the owner of the above described property or the duly authorized agent of the owner and acting with written authority signed by the property owner submitted herewith. The property owner agrees to be bound by and comply with all rules and regulations of the Youngs River Lewis & Clark Water District in effect now and as hereafter adopted.

Dated this 2nd Day of June, 2026

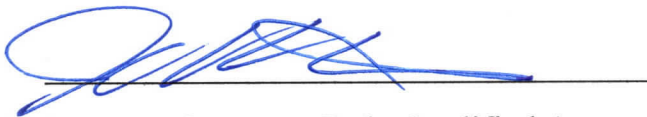


Property Owner or Duly Qualified Agent


P.O. Box 2488 / 3470 Hwy 101 N, Suite 101 / Gearhart, OR 97138

customerservice@pacifictitlecompany.com

(503) 738-0925 / Title Fax (503) 738-5318 / Escrow Fax (503) 738-2134

This map is furnished as a convenience in locating property, and Pacific Title Company assumes no liability for any discrepancies as may be disclosed by an actual survey.

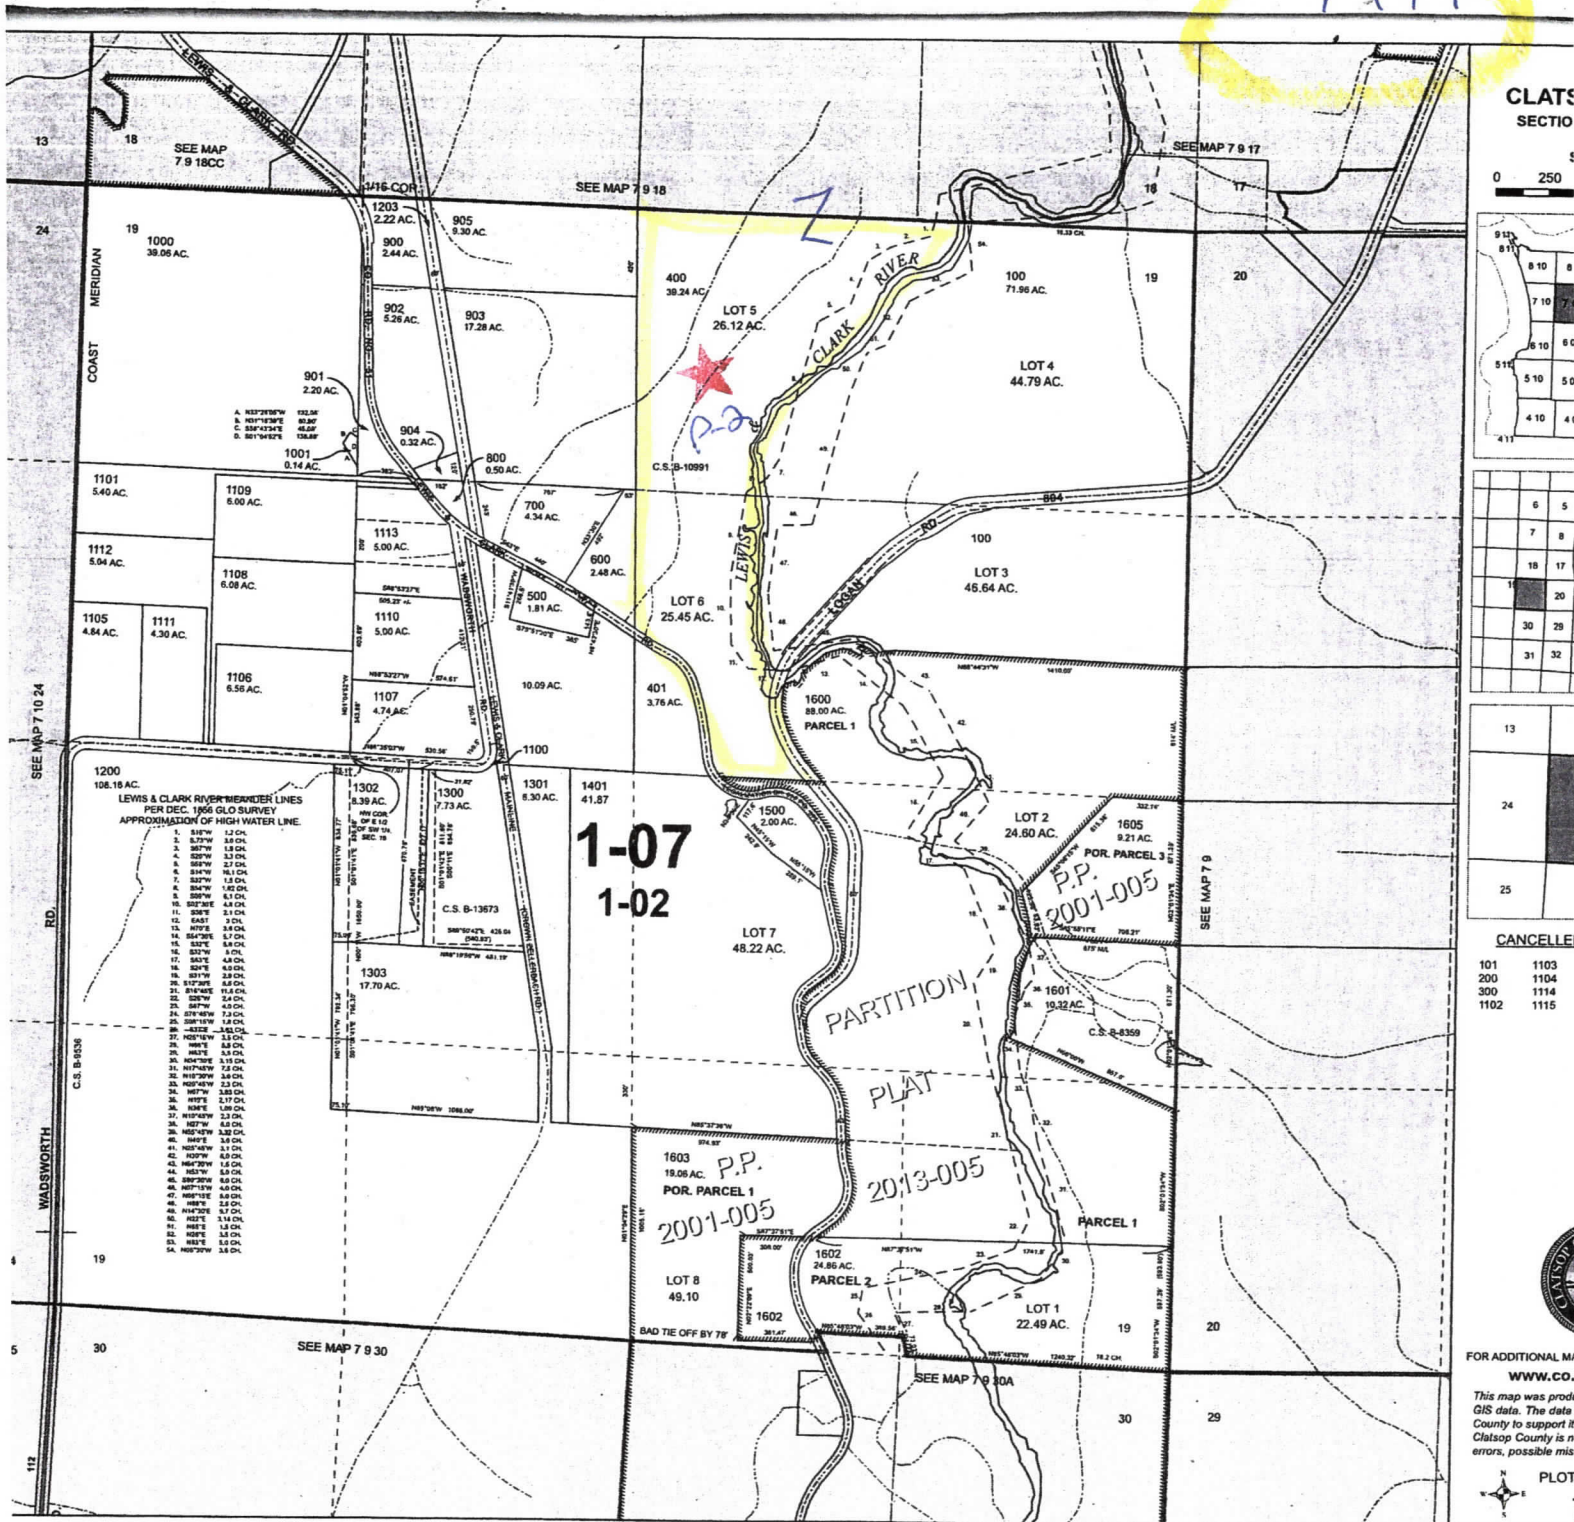

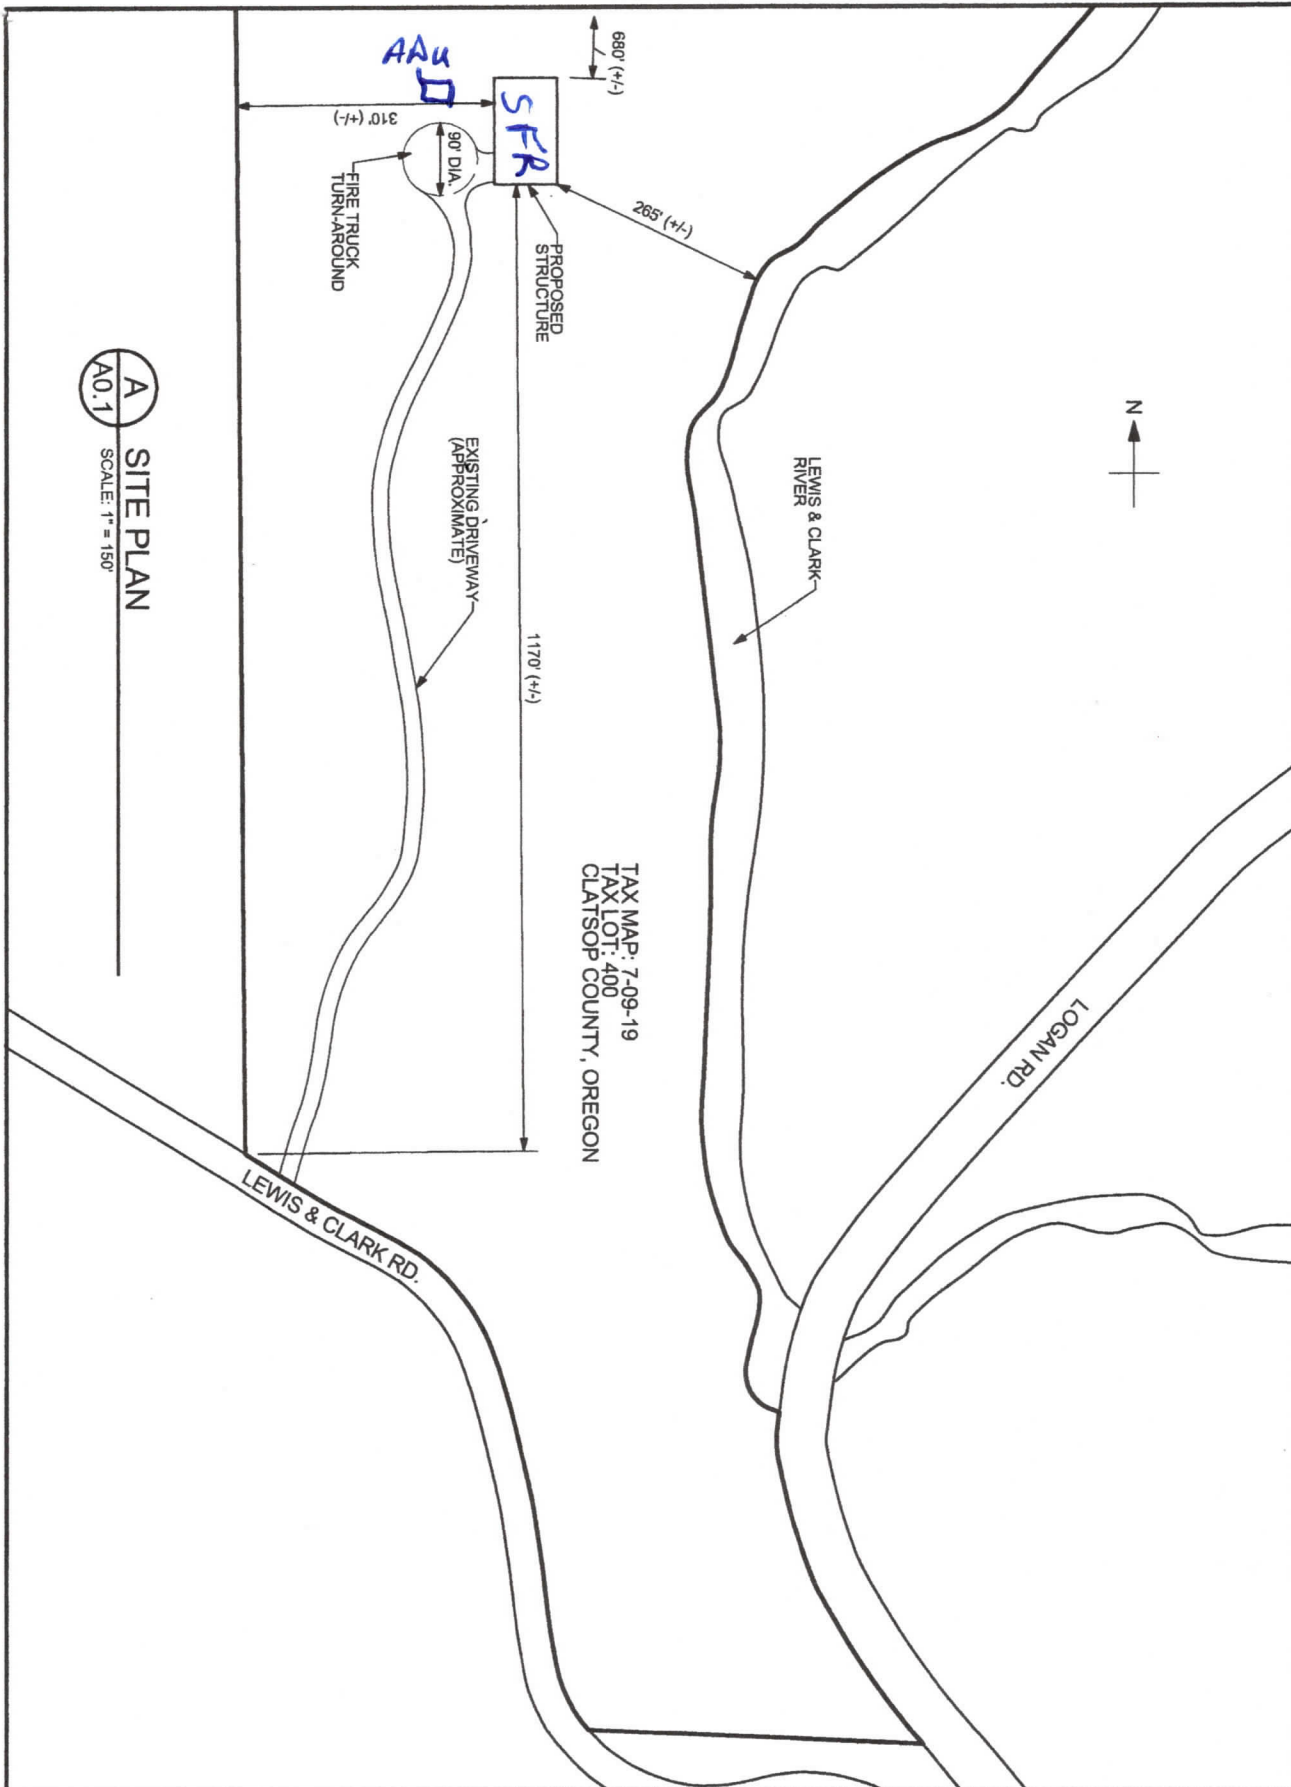

A
A0.1

SITE PLAN
SCALE: 1" = 150'

A0.1

SHEET

SCALE: AS SHOWN

DRAWN: MB

DATE: 2/15/2023

JOB NO. 23-0145

STABILITY
ENGINEERING INC.

777 NE 2ND ST. SUITE 280
P.O. BOX 2646, CORVALLIS, OR 97339
TEL.: (541)223-5360 FAX: (541)223-5278



SHEET TITLE:
SITE PLAN

CLIENT:
JASON PALMBERG

PROJECT:
PALMBERG

LOCATION:
TAX MAP: 7-09-18
TAX LOT: 1400
CLATSOP COUNTY, OREGON